2 FRONT FACADE
SCALE: 1/4" = 1'-0"

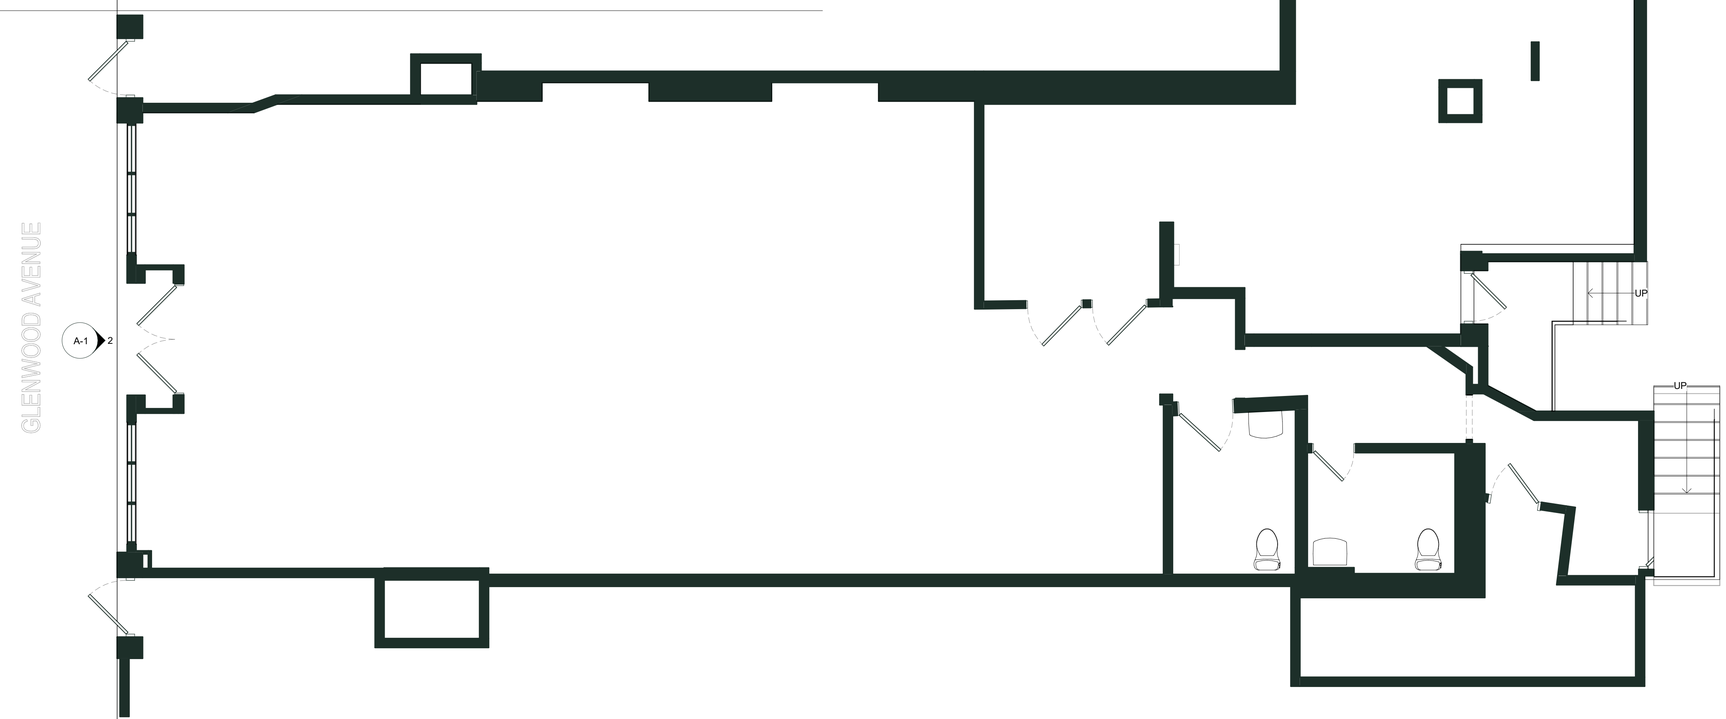

1 EXISTING CONDITIONS PLAN
SCALE: 1/4" = 1'-0"

DO NOT SCALE DRAWINGS, WRITTEN DIMENSIONS SHALL COVERN.
CONTACT ARCHITECT'S OFFICE IF DIMENSION/INFORMATION IS MISSING

GRA
DESIGN STUDIO

GREGORY RALPH ARCHITECT
1924 ROUTE 22 EAST
BOUND BROOK, NJ 08805
TEL: 908-356-0132

COPYRIGHT Gregory Ralph, Architect 2024

NOT FOR CONSTRUCTION

Gregory Ralph
NEW JERSEY
NOT VALID FOR BUILDING UNLESS SIGNED AND SEALED BY ARCHITECT

LICENSE #:	21AI01886200
EXPIRATION:	7/31/2025

I HEARBY CERTIFY THAT THESE DOCUMENTS WERE PREPARED OR APPROVED BY ME, AND THAT I AM A DULY LICENSED PROFESSIONAL ARCHITECT UNDER THE LAW OF THE THIS STATE.

RELEASE:

X	EXISTING CONDITIONS	21 NOV 2024
	SCHEMATIC DESIGN	
	DESIGN DEVELOPMENT	
	PROGRESS PRINT	
	FULL RELEASE	

ISSUED TO:

CLIENT FOR REVIEW	25 OCT 2024
BOARD SUBMISSION	21 NOV 2024

REVISIONS:

#	DESCRIPTION	DATE

DRAWN BY: AA CHECKED BY: CB

PROJECT:
CRE8 BALANCE

289 GLENWOOD AVENUE
BLOOMFIELD, NJ 07003

PROJECT #: BZA-0287-1023

DRAWING TITLE:
EXISTING CONDITIONS PLAN AND EXTERIOR ELEVATION

SHEET:
A-1

INTERIOR PERSPECTIVE

INTERIOR PERSPECTIVE

4 PROPOSED SIGNAGE
SCALE: 1/4" = 1'-0"

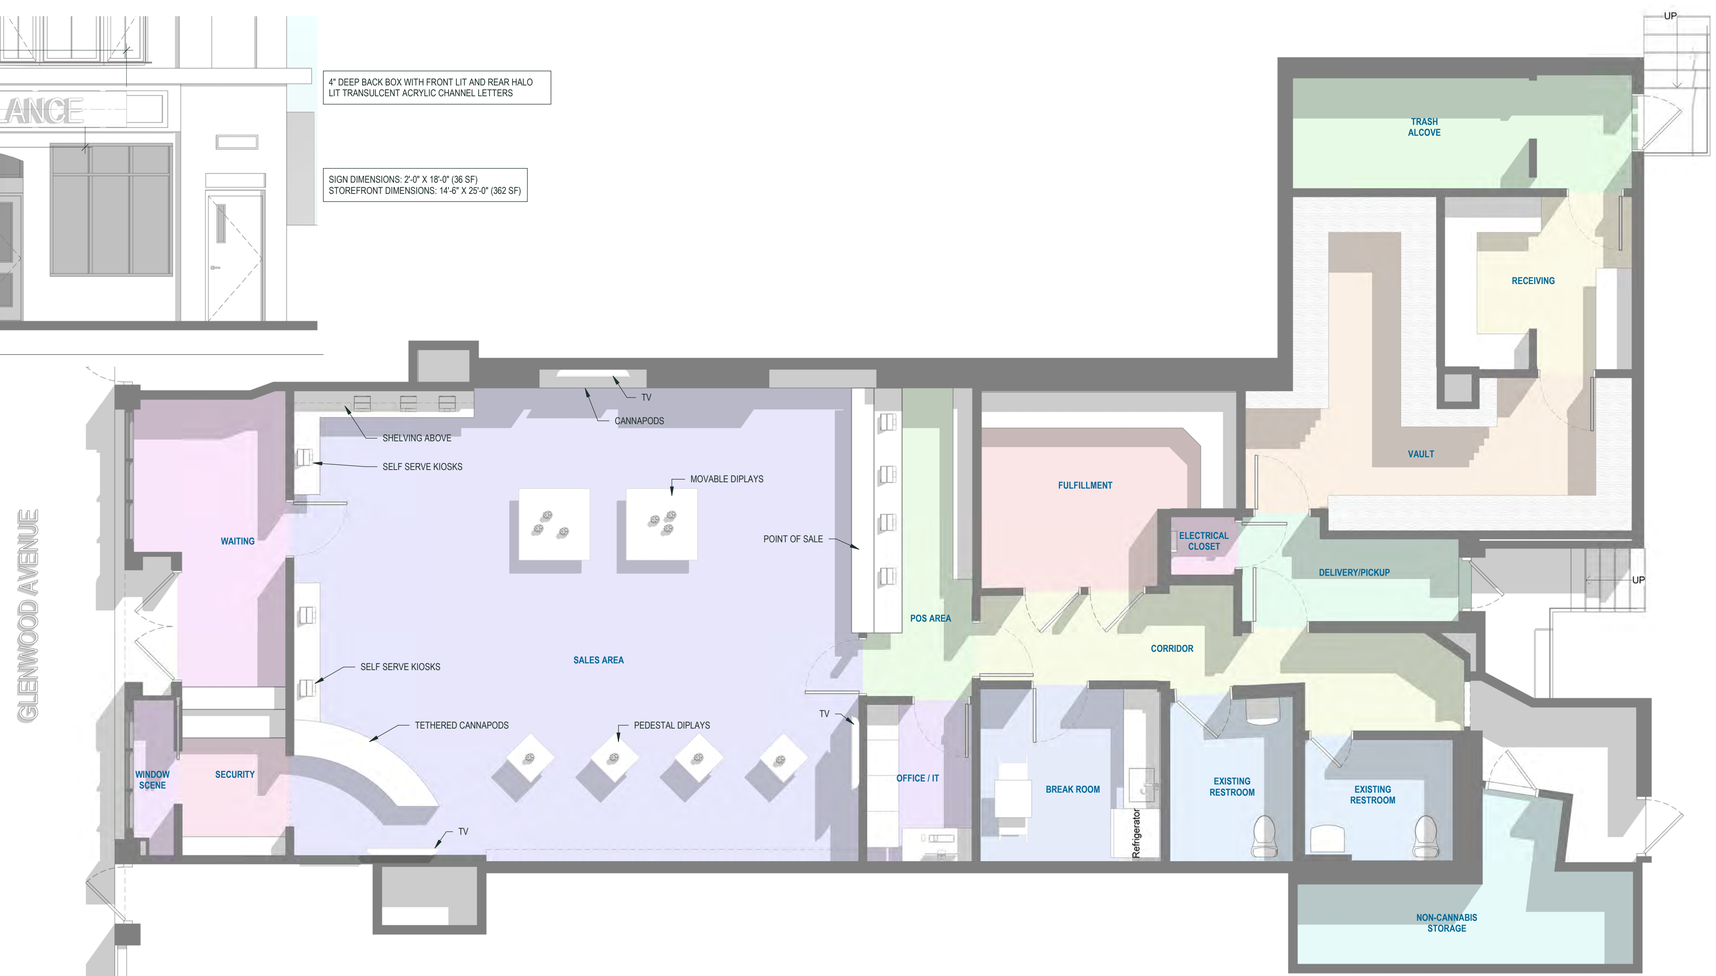

1 SCHEMATIC PLAN
SCALE: 1/4" = 1'-0"

DO NOT SCALE DRAWINGS, WRITTEN DIMENSIONS SHALL COVERN.
CONTACT ARCHITECTS OFFICE IF DIMENSION/INFORMATION IS MISSING

GRA
DESIGN STUDIO

GREGORY RALPH ARCHITECT
1924 ROUTE 22 EAST
BOUND BROOK, NJ 08805
TEL: 908-356-0132

COPYRIGHT Gregory Ralph, Architect 2024

NOT FOR CONSTRUCTION

Gregory Ralph
NEW JERSEY
NOT VALID FOR BUILDING UNLESS SIGNED AND SEALED BY ARCHITECT

LICENSE #:	21AI01886200
EXPIRATION:	7/31/2025

I HEARBY CERTIFY THAT THESE DOCUMENTS WERE PREPARED OR APPROVED BY ME, AND THAT I AM A DULY LICENSED PROFESSIONAL ARCHITECT UNDER THE LAW OF THE THIS STATE.

RELEASE:

	EXISTING CONDITIONS	
	SCHEMATIC DESIGN	
	DESIGN DEVELOPMENT	
	PROGRESS PRINT	
X	FULL RELEASE	21 NOV 2024

ISSUED TO:

CLIENT FOR REVIEW	25 OCT 2024
BOARD SUBMISSION	21 NOV 2024

REVISIONS:

NO.	DESCRIPTION	DATE

DRAWN BY:	AA	CHECKED BY:	CB

PROJECT:
CRE8 BALANCE

289 GLENWOOD AVENUE
BLOOMFIELD, NJ 07003

PROJECT #: BZA-0287-1023

DRAWING TITLE:
PROPOSED FLOOR PLAN

SHEET:
A-2