Help

end Views Favorites Tasks Reports

ap Data Grid

1 inch = 66 feet Options 200 ft Offset Go

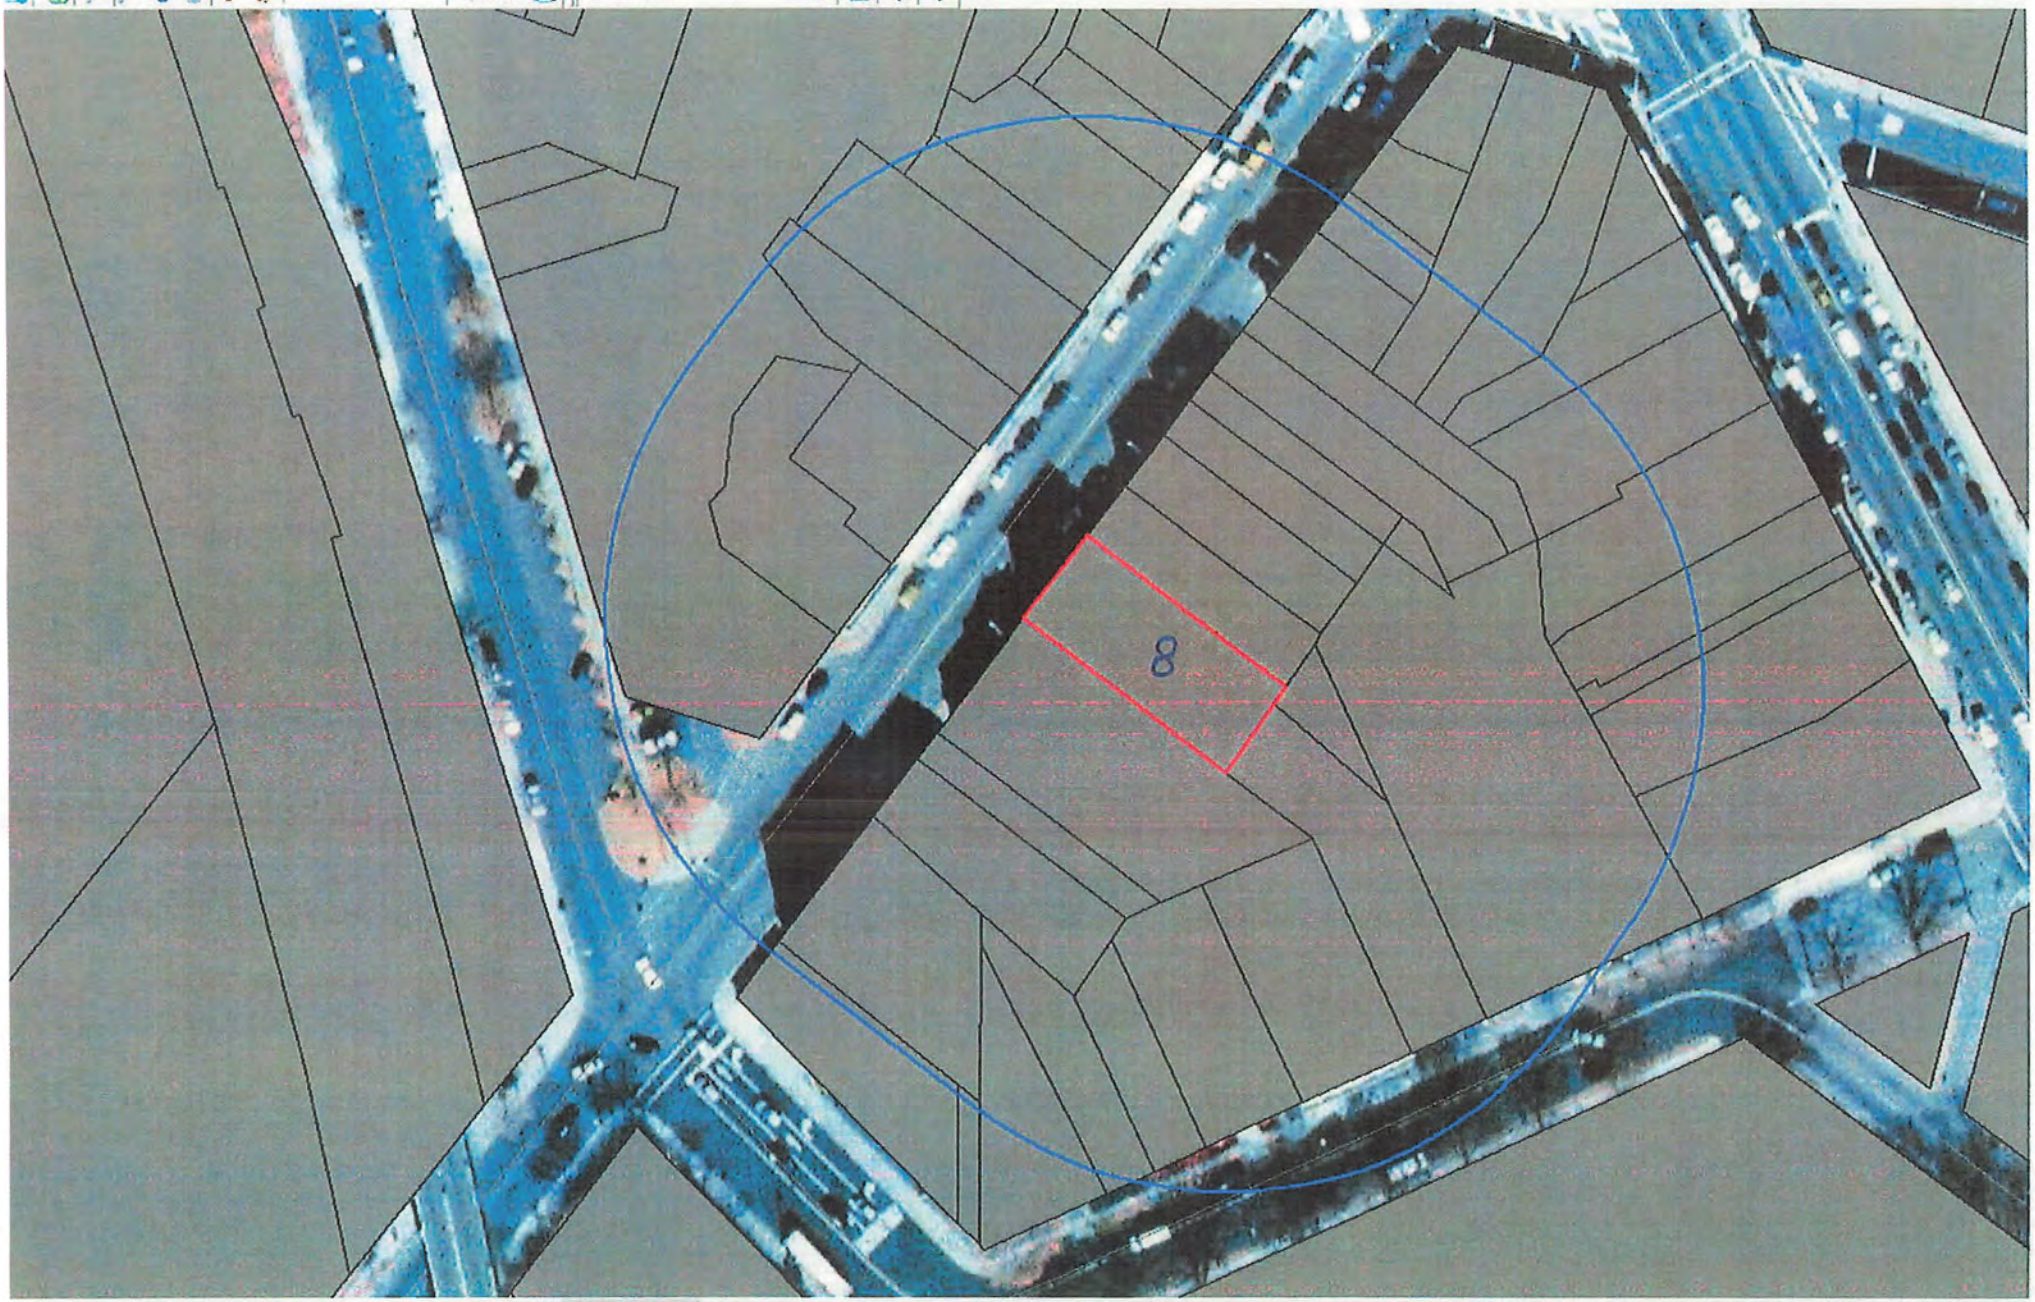

| REVISIONS | | |
|---|---|---|
| DATE | NAME | NO. |
| | | |

NOTE:
THIS SHEET IS A SCANNED COPY OF THE TAX MAP ORIGINALLY PREPARED BY: (ANTHONY MARUCCI, P.E., L.S., LIC. #25573). THE ORIGINAL APPROVED MAP(S) IS/ARE ON FILE IN THE OFFICE OF THE BLOOMFIELD TOWNSHIP ENGINEER.

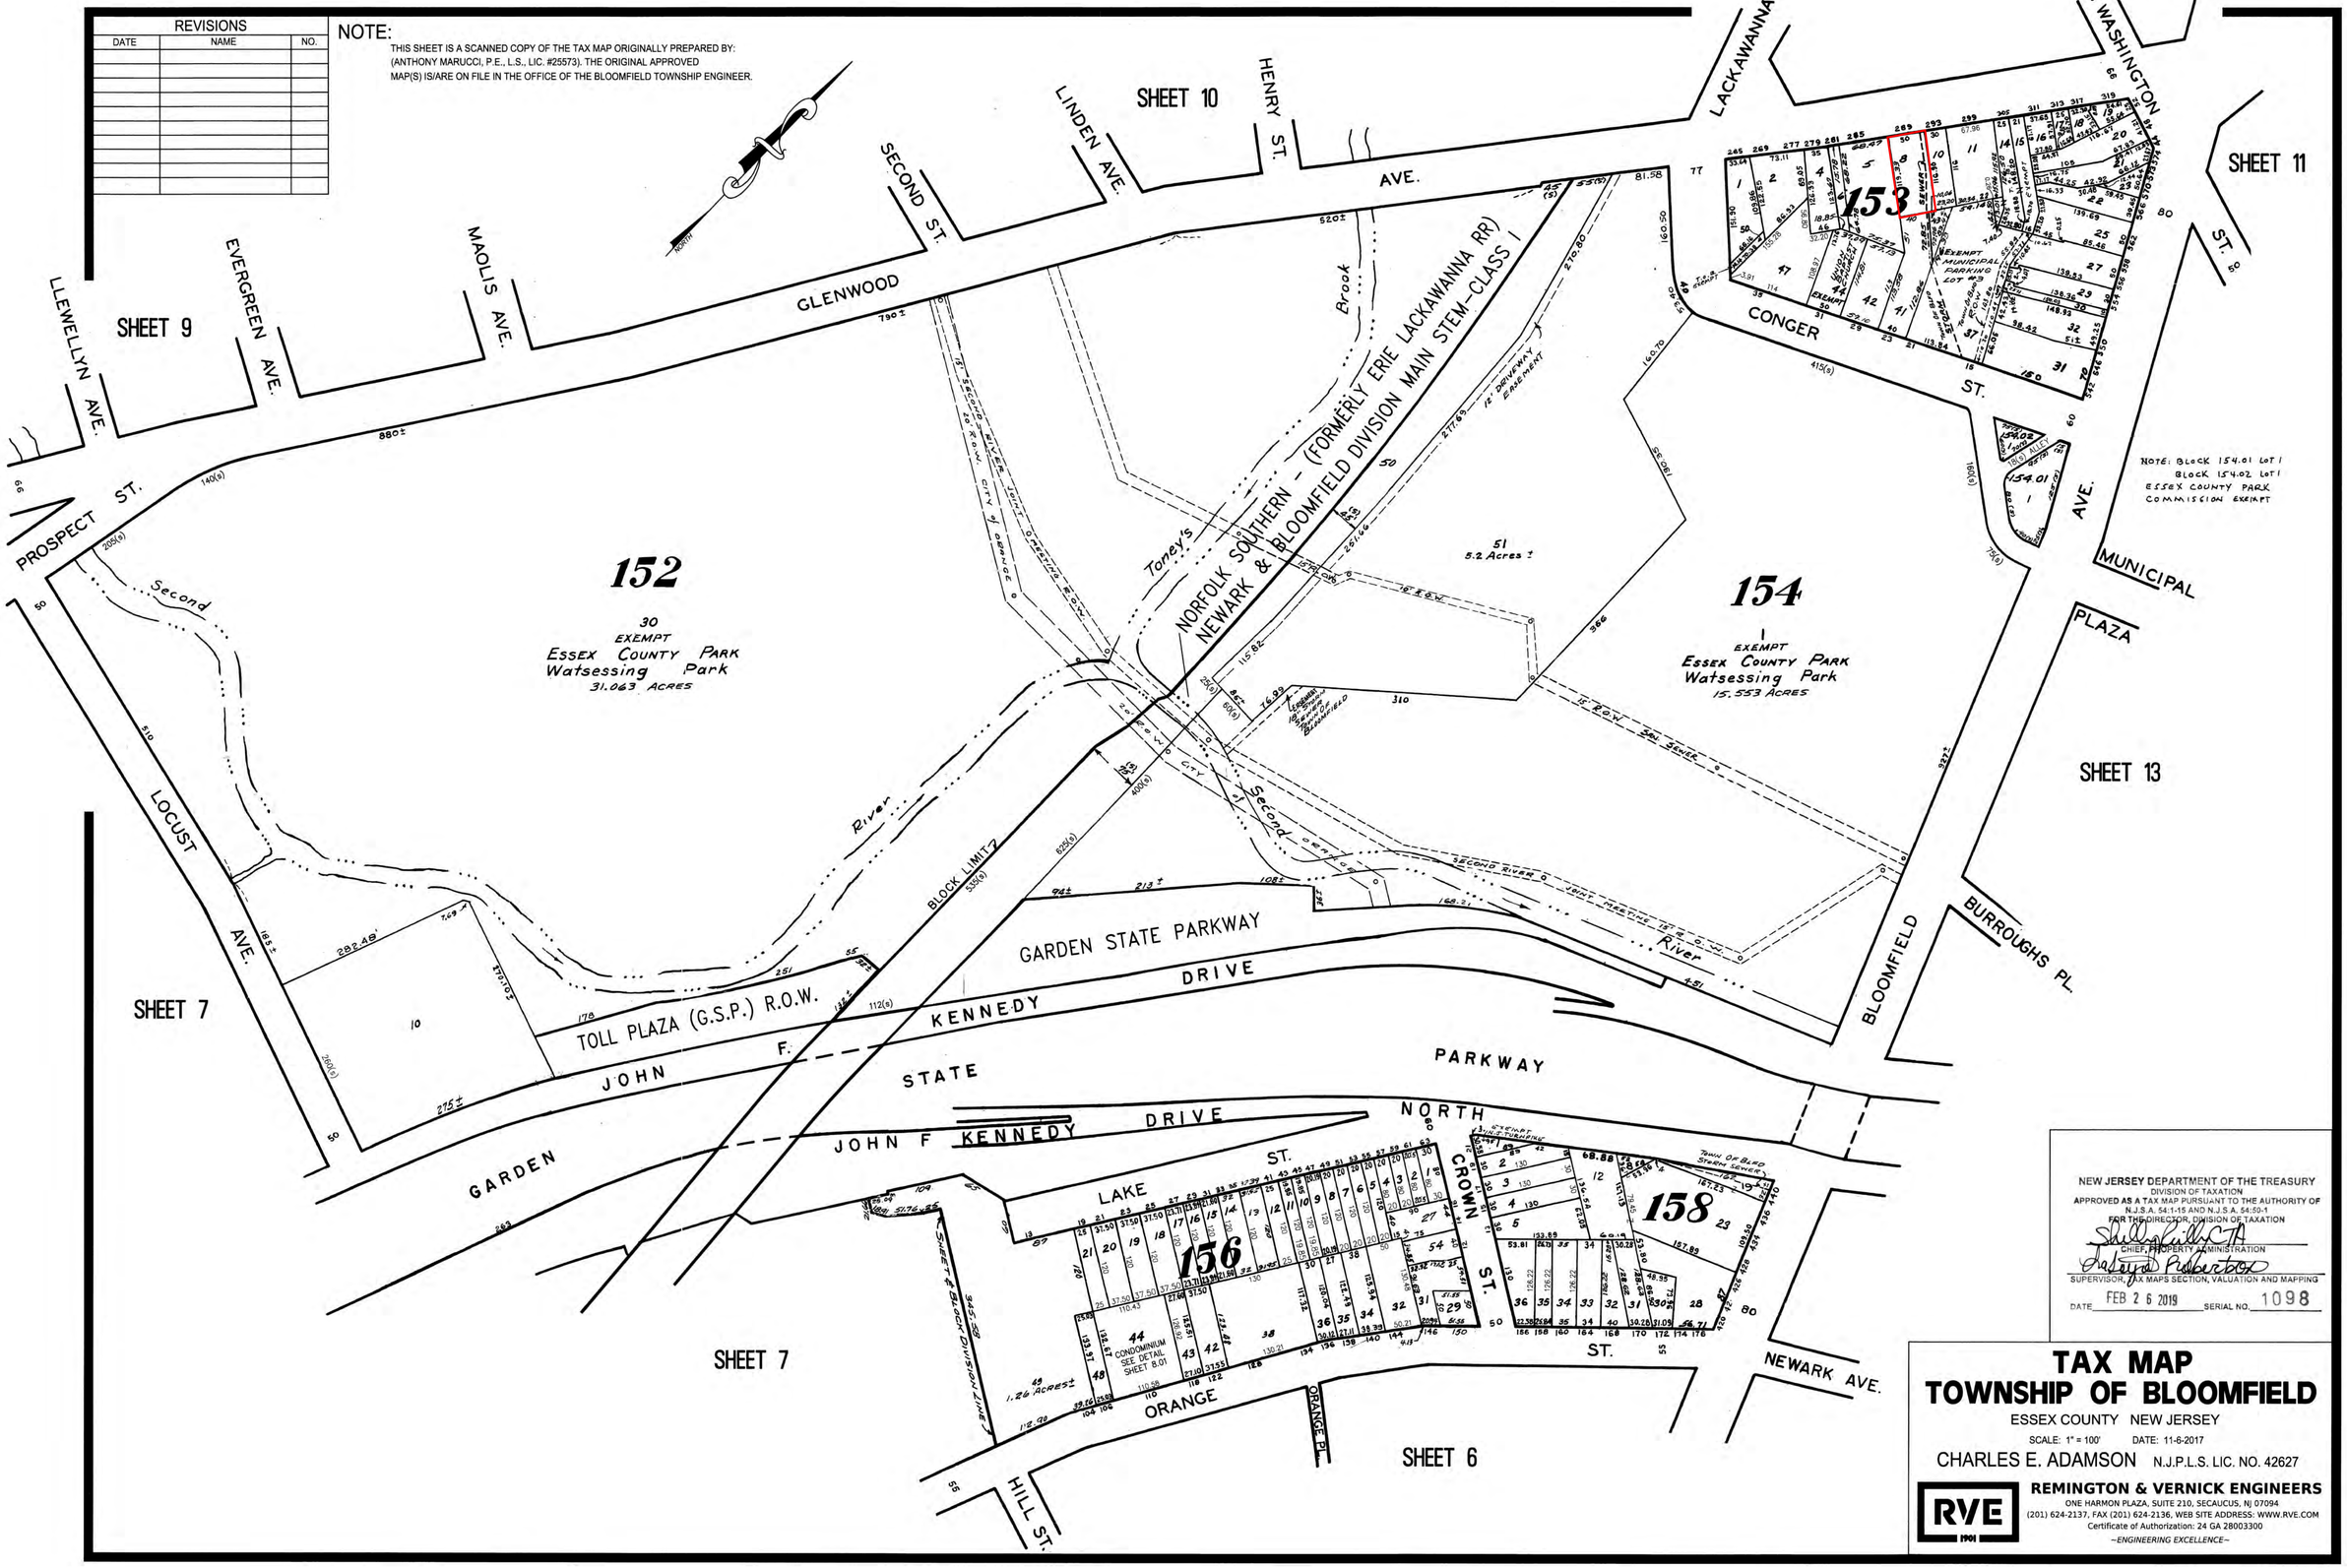


NEW JERSEY DEPARTMENT OF THE TREASURY
DIVISION OF TAXATION
APPROVED AS A TAX MAP PURSUANT TO THE AUTHORITY OF N.J.S.A. 54:1-15 AND N.J.S.A. 54:50-1
FOR THE DIRECTOR, DIVISION OF TAXATION
CHIEF, PROPERTY ADMINISTRATION
SUPERVISOR, TAX MAPS SECTION, VALUATION AND MAPPING
DATE FEB 2 6 2019 SERIAL NO. 1098

# TAX MAP
# TOWNSHIP OF BLOOMFIELD

ESSEX COUNTY NEW JERSEY

SCALE: 1" = 100' DATE: 11-6-2017

CHARLES E. ADAMSON N.J.P.L.S. LIC. NO. 42627

REMINGTON & VERNICK ENGINEERS
ONE HARMON PLAZA, SUITE 210, SECAUCUS, NJ 07094
(201) 624-2137, FAX (201) 624-2136, WEB SITE ADDRESS: WWW.RVE.COM
Certificate of Authorization: 24 GA 28003300
~ENGINEERING EXCELLENCE~